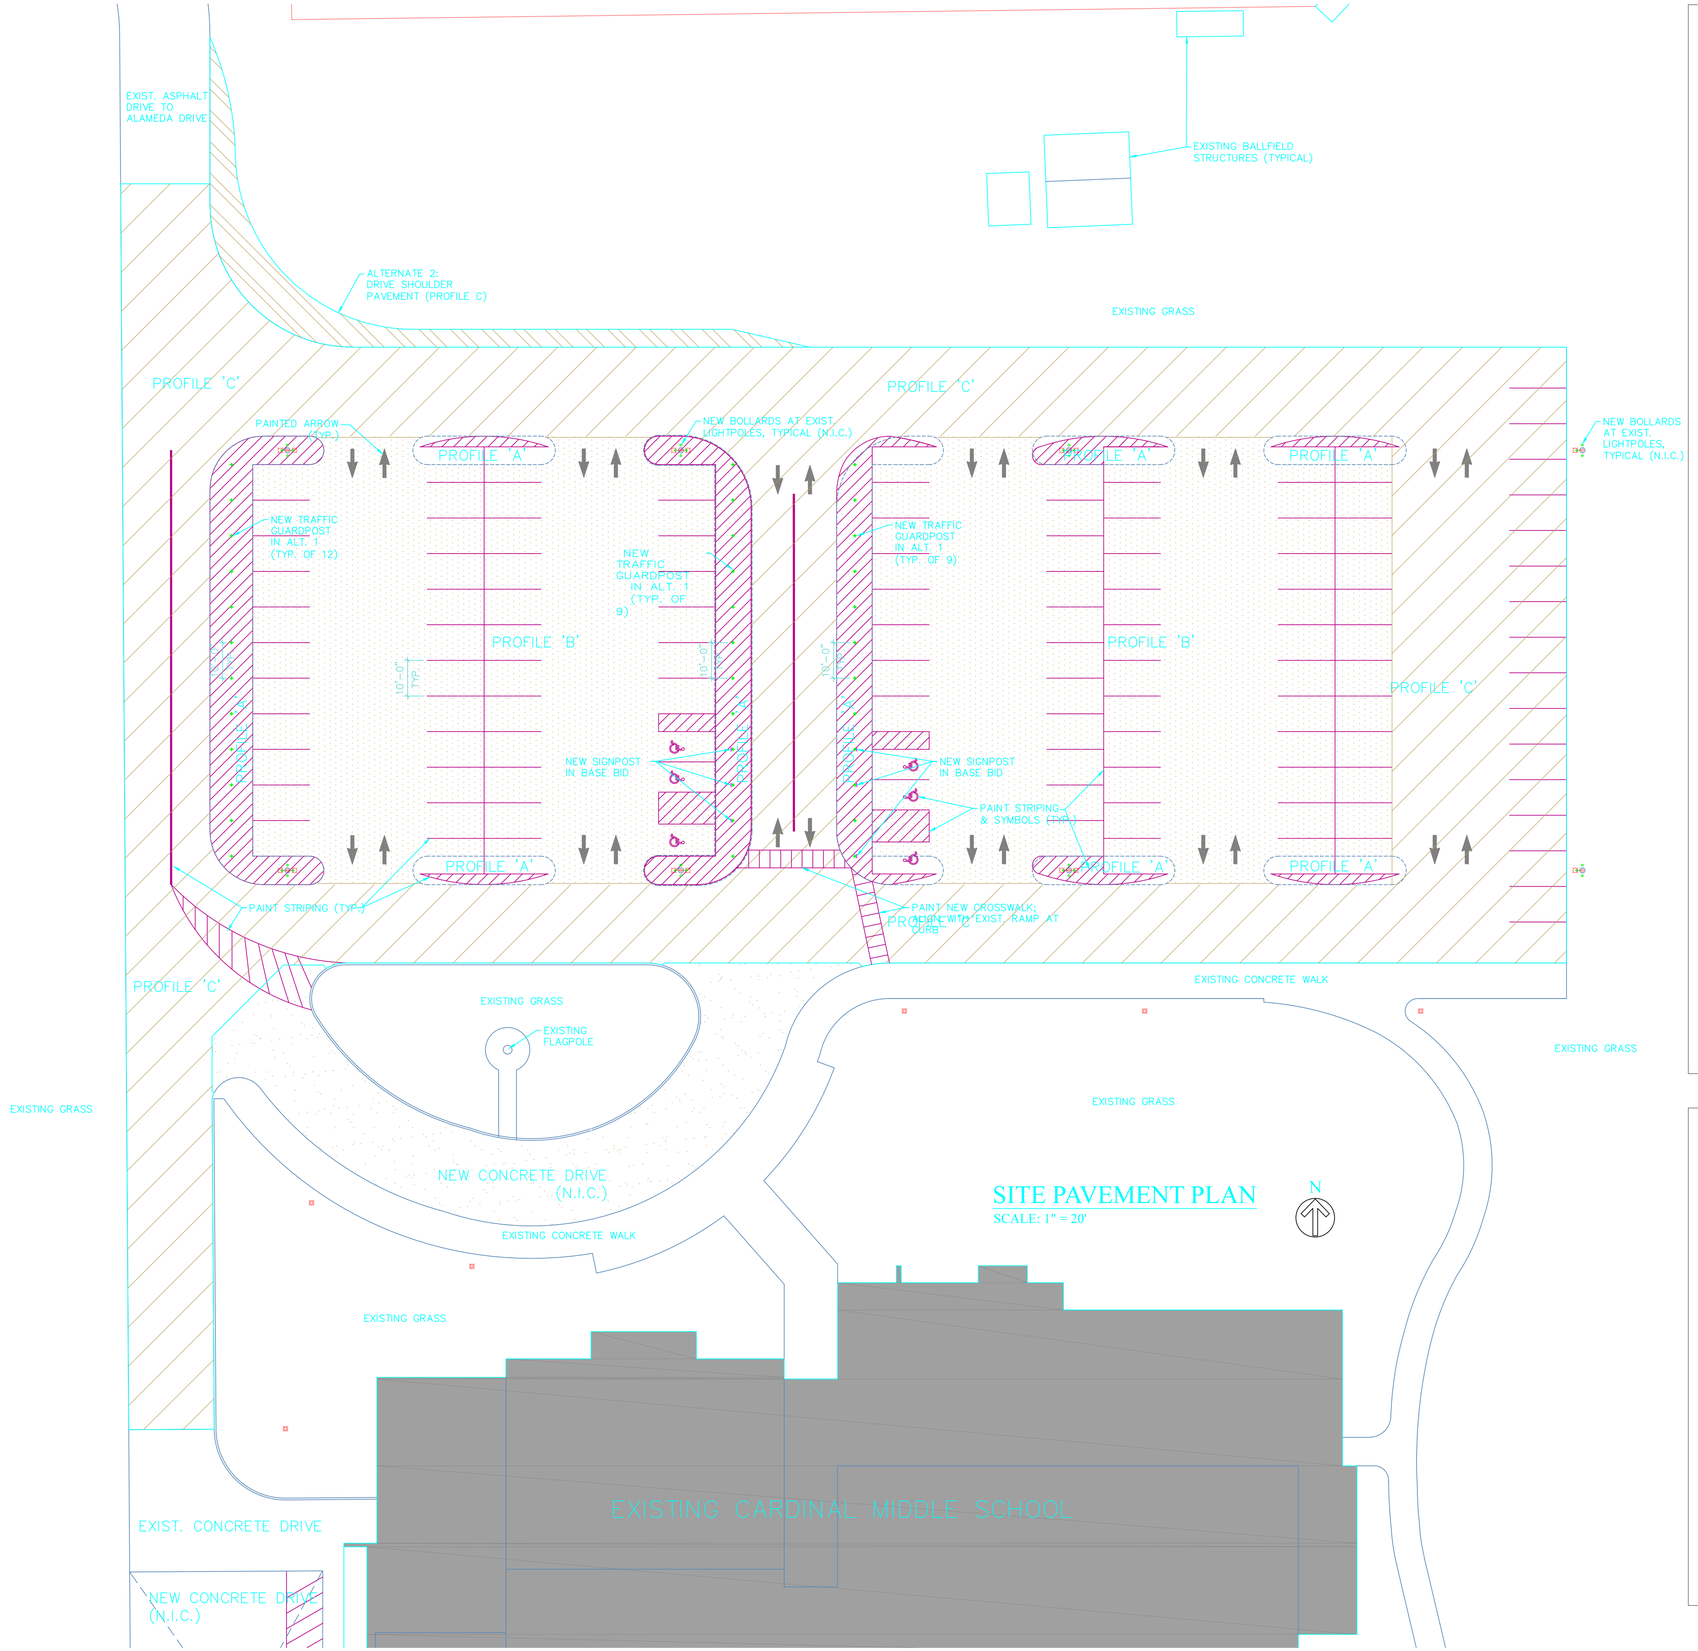

SITE PAVEMENT PLAN
SCALE: 1" = 20'

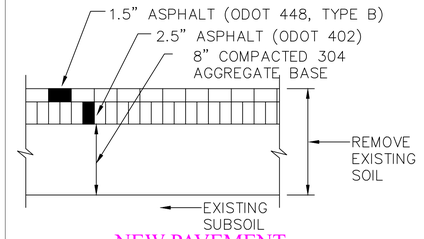

NEW PAVEMENT
PROFILE 'A'
N.T.S.

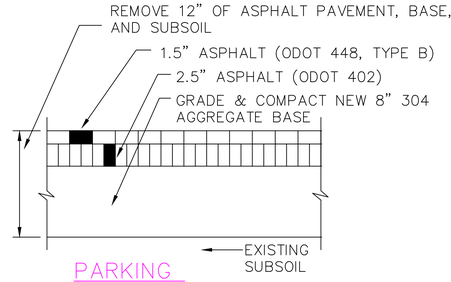

PARKING RESURFACING
PROFILE 'B'
N.T.S.

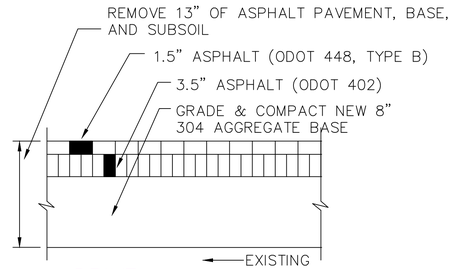

DRIVE RESURFACING
PROFILE 'C'
N.T.S.

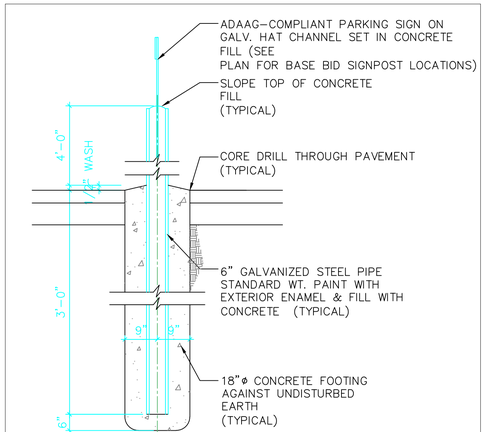

STEEL GUARDPOSTS & SIGNPOSTS
N.T.S.

©AGIS BUILDING CONSULTING & COMMISSIONING, INC. 2018

2018 PAVEMENET RENOVATION PROJECT
CARDINAL MIDDLE SCHOOL
CARDINAL LOCAL SCHOOL DISTRICT
15982 EAST HIGH STREET, P.O. BOX 188
MIDDLEFIELD, OHIO 44062

ISS REV	PURPOSE	DATE
1	BIDDING	5-3-18

TITLE :
SITE PAVEMENT PLAN & SITE DETAILS

JOB NO.: 1801

DRAWING NO.:
SP-2